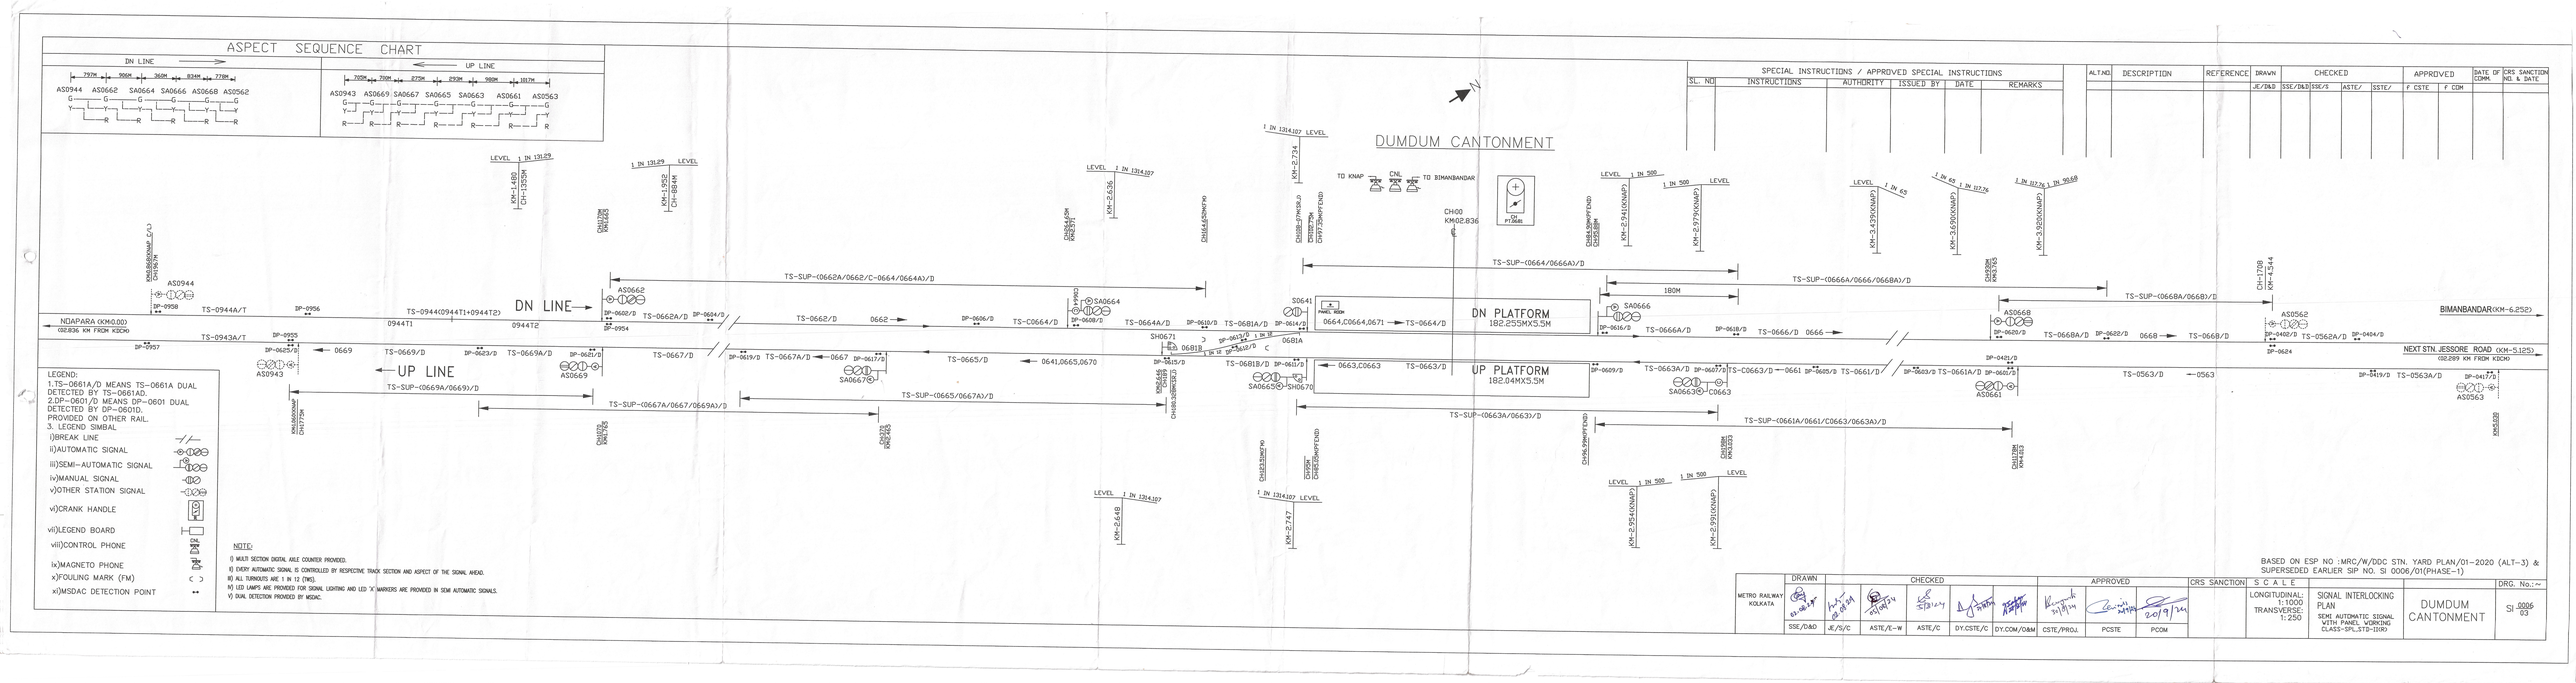
ASPECT SEQUENCE CHART
DN LINE
792M 906M 360M 834M 778M
AS0944 AS0662 SA0664 SA0666 AS0668 AS0562
G G G G G G G
Y Y Y Y Y Y Y
R R R R R
UP LINE
705M 750M 875M 292M 980M 1817M
AS0943 AS0669 SA0667 SA0665 SA0663 AS0661 AS0563
G G G G G G G
Y Y Y Y Y Y Y
R R R R R R R
DUMDUM CANTONMENT
TD KNAP
CNE
TO BIMANBANDAR
DN PF 185m
CH00 KM-2.836
DN PLATFORM 182.255MX5.5M
UP PLATFORM 182.04MX5.5M
TS-SUP-0664/0666A)/D
TS-SUP-0666A/0666/0668A)/D
TS-SUP-0668A/0668)/D
TS-SUP-0662/0662/C-0664/0664A)/D
TS-SUP-0669A/0669)/D
TS-SUP-0667A/0667/0669A)/D
TS-SUP-0665/0667A)/D
TS-SUP-0663A/0663)/D
TS-SUP-0661A/0661/C0663/0663A)/D
1B0M
DN LINE
UP LINE
BIMANBANDAR(KM-6.252)
NEXT STN JESSORE ROAD (KM-5.125)
0GZ.289 KM FROM KOCH0
NDAPARA (KM-0.000)
0GZ.836 KM FROM KOCH0
AS0944
AS0662
SA0664
S0641
SA0666
AS0668
AS0562
AS0943
AS0669
SA0667
SA0665
SA0663
AS0661
AS0563
SH0671
SH0670
0663,C0663
0664,C0664,0671
0641,0665,0670
0681A
0669
0667
0663
0661
0563
0668
0666
0662
0954
0956
0957
0958
0944T
0944T1
0944T2
0944T1+0944T2
LEGEND:
1.TS-0661A/D MEANS TS-0661A DUAL DETECTED BY TS-0661AD.
2.DP-0601/D MEANS DP-0601 DUAL DETECTED BY DP-0601D.
PROVIDED ON OTHER RAIL.
3. LEGEND SIMBAL
i)BREAK LINE
ii)AUTOMATIC SIGNAL
iii)SEMI-AUTOMATIC SIGNAL
iv)MANUAL SIGNAL
v)OTHER STATION SIGNAL
vi)CRANK HANDLE
vii)LEGEND BOARD
viii)CONTROL PHONE
ix)MAGNETO PHONE
x)FOULING MARK (FM)
xi)MSDAC DETECTION POINT
NOTE:
i) MULTI SECTION DIGITAL AXLE COUNTER PROVIDED.
ii) EVERY AUTOMATIC SIGNAL IS CONTROLLED BY RESPECTIVE TRACK SECTION AND ASPECT OF THE SIGNAL AHEAD.
iii) ALL TURNOUTS ARE 1 IN 12 (TWS).
iv) LED LAMPS ARE PROVIDED FOR SIGNAL LIGHTING AND LED 'X' MARKERS ARE PROVIDED IN SEMI AUTOMATIC SIGNALS.
v) DUAL DETECTION PROVIDED BY MSDAC.
SPECIAL INSTRUCTIONS / APPROVED SPECIAL INSTRUCTIONS
SL. NO. | INSTRUCTIONS | AUTHORITY | ISSUED BY | DATE | REMARKS
ALT.NO. | DESCRIPTION | REFERENCE | DRAWN | CHECKED | APPROVED | DATE OF COMM. | CRS SANCTION NO. & DATE
JE/D&D | SSE/D&D | SSE/S | ASTE/ | SSTE/ | F CSTE | F CDM
BASED ON ESP NO :MRC/W/DDC STN. YARD PLAN/01-2020 (ALT-3) & SUPERSEDED EARLIER SIP NO. SI 0006/01(PHASE-1)
METRO RAILWAY KOLKATA
DRAWN
CHECKED
APPROVED
CRS SANCTION
SSE/D&D
JE/S/C
ASTE/E-W
ASTE/C
DY.CSTE/C
DY.CDM/O&M
CSTE/PROJ.
PCSTE
PCOM
SCALE
LONGITUDINAL: 1:1000
TRANSVERSE: 1:250
SIGNAL INTERLOCKING PLAN
SSW/ AUTOMATIC SIGNAL WITH PANEL WORKING CLASS-SPL,STG-2(0K)
DUMDUM CANTONMENT
DRG. No.:~
SI-0006/03