
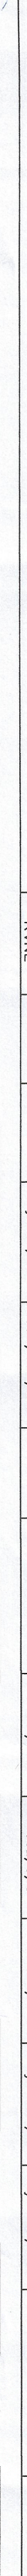
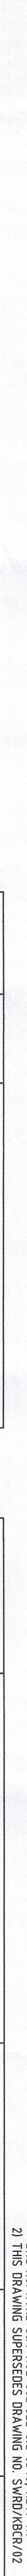
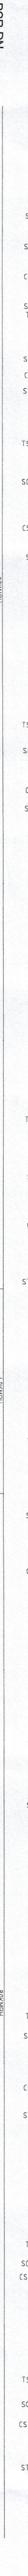
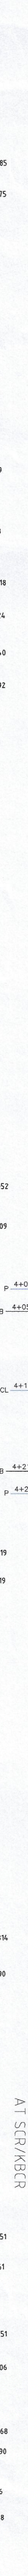
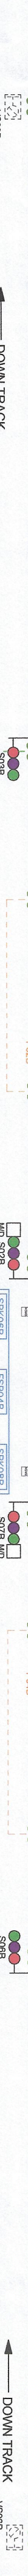
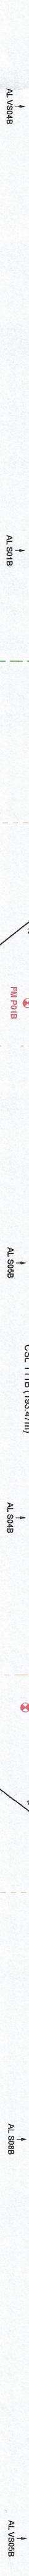
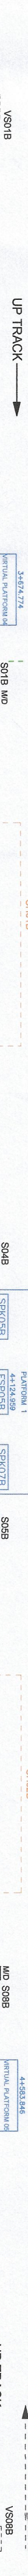
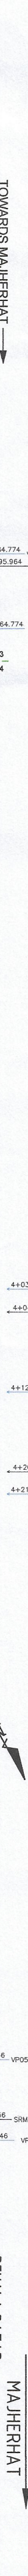
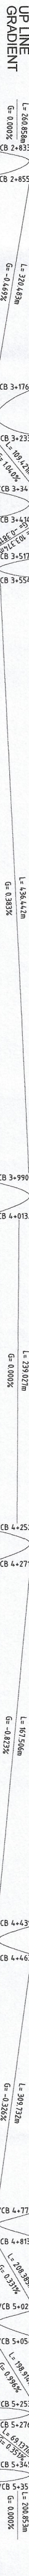


BEHALA CHOWRASTA

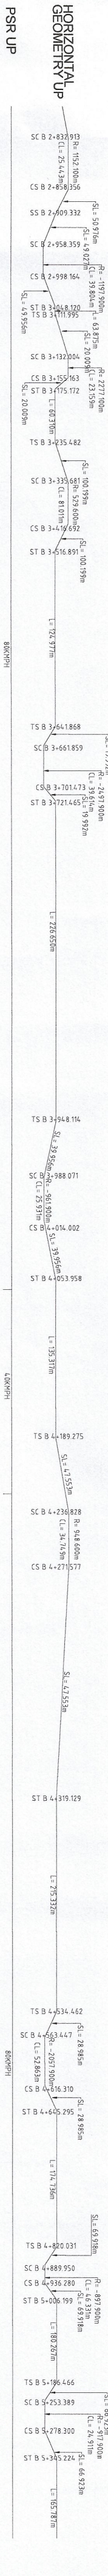

	SCALE		RAIL VIKAS NIGAM LIMITED, KOLKATA PIU			CHECKED				APPROVED		DRAWING NO.
	NOT TO SCALE		DRAWN BY	RVNL		SSF/DRG	SSF/S/C	ASTE/C	DY. CSTE/C	DY. COM/O&M	SWRD/KBCR/03	
DEBASIS PAKHRA		RVNL		METRO RAILWAY KOLKATA		SSF/DRG		SSF/S/C	ASTE/C	DY. CSTE/C	DY. COM/O&M	SWRD/KBCR/03

NOT TO SCALE

DEBASIS PAKHRA

RVNL

SSF/DRG

SSF/S/C

ASTE/C

DY. CSTE/C

DY. COM/O&M

SWRD/KBCR/03

STATION WORKING RULE DIAGRAM FOR CBTC SYSTEM FOR BEHALA CHOWRASTA STATION

BASED ON :

1) SIGNALING PLAN FOR JOKA TO MAJHERHAT LINE 3 (CBTC)

2) THIS DRAWING SUPERSEDES DRAWING NO. SWRD/KBCR/02