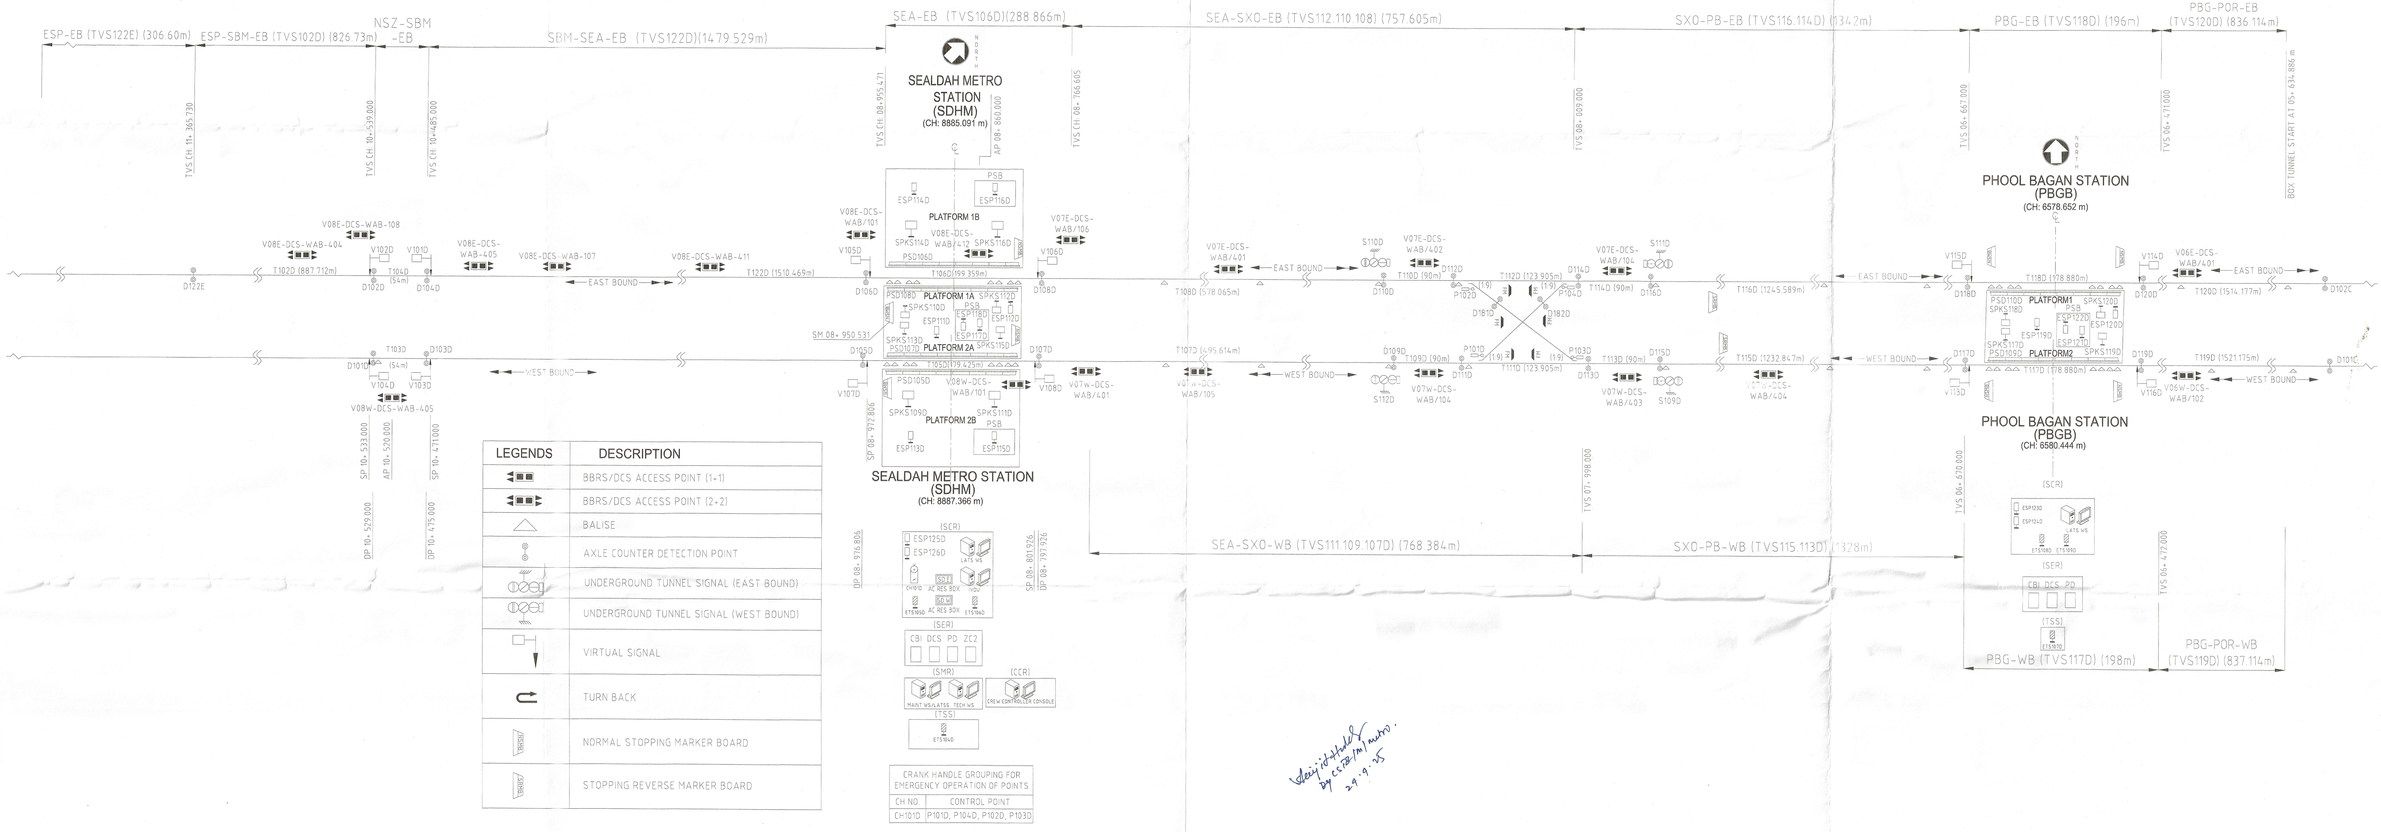

LEGENDS	DESCRIPTION
	BBRS/DCS ACCESS POINT (1+1)
	BBRS/DCS ACCESS POINT (2+2)
	BALISE
	AXLE COUNTER DETECTION POINT
	UNDERGROUND TUNNEL SIGNAL (EAST BOUND)
	UNDERGROUND TUNNEL SIGNAL (WEST BOUND)
	VIRTUAL SIGNAL
	TURN BACK
	NORMAL STOPPING MARKER BOARD
	STOPPING REVERSE MARKER BOARD

CRANK HANDLE GROUPING FOR EMERGENCY OPERATION OF POINTS	
CH NO.	CONTROL POINT
CH-1010	P101D, P104D, P102D, P103D

Verified by CCTE(M)/Metro. 29.9.25

REFERENCE DRAWING: SIGNALLING PLAN MAIN LINE (PHASE -2), KMRC-27012-13-2.

REV. NO.-13	HRSTS			GC			KMRCL		
	DESIGNATION	SIGNATURE	DATE	DESIGNATION	SIGNATURE	DATE	DESIGNATION	SIGNATURE	DATE
PREPARED BY	SIG. ENG.		17.03.25	PM (S&T)		04/09/25	GGM (S&T)	—	
CHECKED BY	Sr. SIG. ENG.		17.03.25	Dy. PM (SIG)	—		Dy. CSTE(S&T)/II		04.09.25
APPROVED BY	PE (S&T)		17.03.25	Sr. Sig. Engr.					

CONTRACTOR
Ansaldo STS Consortium
SLV Complex, AVS Compound, #35, 80 Feet Road, 4th Block, Koramangala, Bangalore 560 034, India
HITACHI Inspire the Next

GENERAL CONSULTANTS :
MYCEL
Kolkata Metro East West Line : General Consultant
KMRC Building, Level 1, Munshi Premchand Sarani, Hastings
Kolkata 700 021

EMPLOYER
KMRC
KOLKATA METRO RAIL CORPORATION LTD.
KMRCL Bhawan, 2nd & 3rd Floor, HRBC Office Complex, Munshi Premchand Sarani, Kolkata 700 021, India

C.A.No :- KMRCL/CE/S&T/01/2011, Dt: 10.10.2011

DRAWING NUMBER	PROJECT NUMBER	REV.	SHEET
	KMRC 27012	13	4
AUTOCAD	SCALE :NTS	NEXT SHEET	NA

STATION WORKING RULE DIAGRAM (SDHM & PBGB)

KOLKATA EAST-WEST METRO RAIL PROJECT

C:\STYLE_FILE\KMRC-27012-13-4.DWG