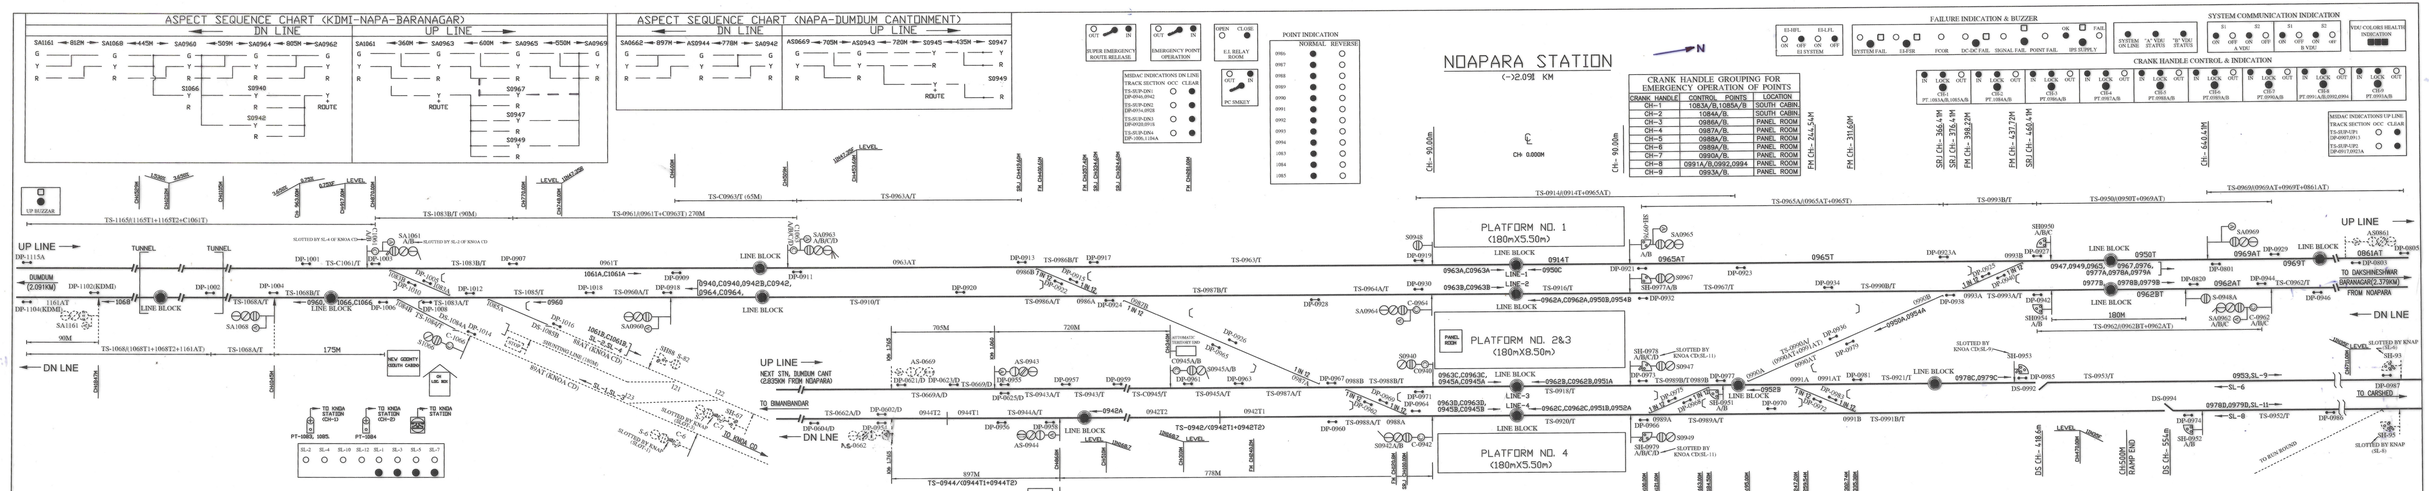



| ALT-1 | DESCRIPTION OF WORK | JE/D&D | SSE/D&D | SSE/S/C | ASTE/C | SSTE/M | Dy.CSTE/C | Dy.COM/O&M |
|---|---|---|---|---|---|---|---|---|
| | TO SUIT SIP09/63/ALT-1 | | 13.2.24 | 18.2.24 | 19.2.24 | - | | 19.2.24 |

| THAKUR ENTERPRISES | | METRO RAILWAY KOLKATA | CHECKED | | | | APPROVED | | CRS SANCTION | SCALE | STATION WORKING RULE DIAGRAM | NOAPARA STATION | DRG. No.:- |
|---|---|---|---|---|---|---|---|---|---|---|---|---|---|
| DRAWN BY | CHECKED BY | | JE/D&D | SSE/D&D | SSE/S/C | ASTE/C | SSTE/M | Dy.CSTE/C | No. DATE: | NOT TO SCALE | | | SWRD 09/64 (ALT-1) |
| | | | 06/02/24 | 13.2.24 | 18.2.24 | 19.2.24 | | 19.2.24 | | | | | |

BASED ON SIP NO. SIP 09/63
SUPERSEDED SWRD NO. SWRD 09/62 / ALT-1

| ALT-2 | DESCRIPTION OF WORK | CHECKED | | | | APPROVED | | |
|---|---|---|---|---|---|---|---|---|
| | COMPLIANCE OF CRS OBSERVATION NO. 36/1/VIII/2023-24/NOAPARA/METRO/KOL/603 DT. 15.03.2024. | JE/D&D | SSE/D&D | SSE/S/C | ASTE/C | Dy.CSTE/C | Dy.COM/O&M | Dy.CSTE/C |
| | | 15/03/24 | 15/3/24 | 15.3.24 | 15/3/24 | | | 16/03 |