


TOLLYGUNGE (CAR SHED)

S/L	TRACK SECTION	DP NUMBERS	RESETTING TYPE	PLACEMENT OF RESET BOX	INDICATION	OPERATION

S/L	TRACK SECTION	DP NUMBERS	RESETTING TYPE	PLACEMENT OF RESET BOX	INDICATION	OPERATION

LEVEL 1 IN 8 1/2
Km. 17.126

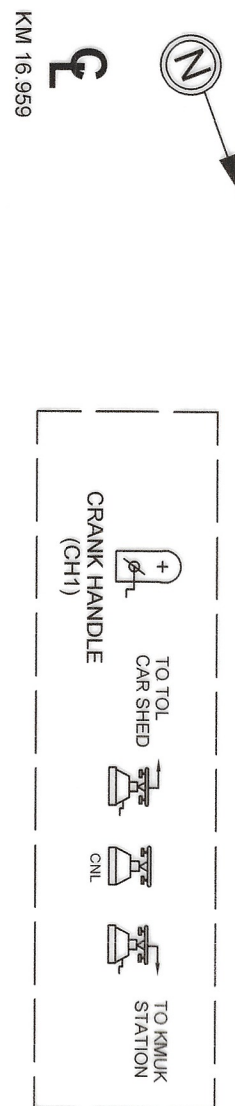


NO.	DESCRIPTION	REFERENCE	APPROVED	DATE

1 IN 8 1/2
Km. 16.732

CONTROLLED BY
KMK STATION

TO KMK STATION

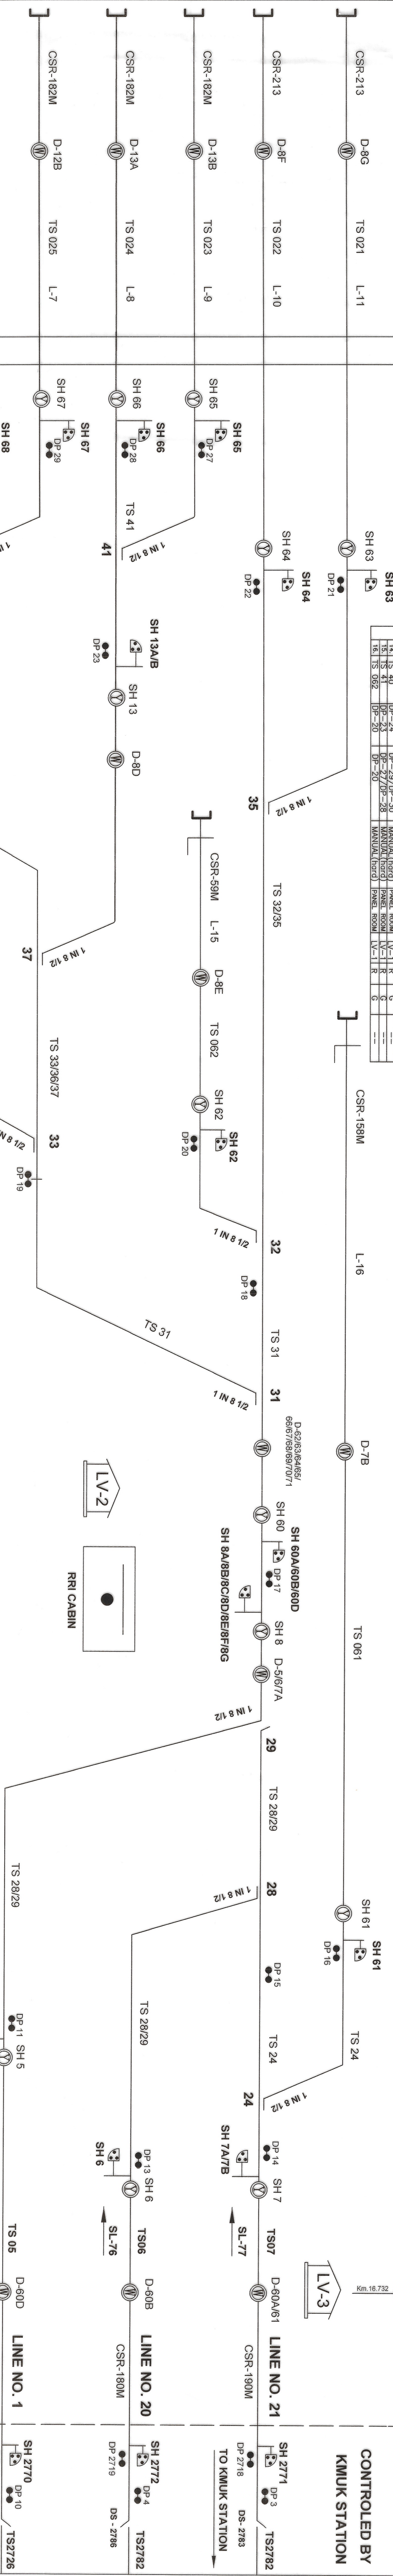

NOTE :-

1. CONTINUOUS AXLE COUNTER & INTER SLOTTING BETWEEN TOL RRI & KMK STN.
2. SIGNALS, POINTS, AXLE COUNTERS OF TOL RRI ARE SHOWN IN ONE DIGIT OR TWO DIGITS NUMBERS.
3. SIGNALS, POINTS, AXLE COUNTERS OF KMK STN. ARE SHOWN IN FOUR DIGITS NUMBERS WITHIN BRACKETS.
4. ENTRY INTO TOL CARRIED FROM KMK STN. REQUIRE SLOT 75 THROUGH LINE NO. 1, SLOT NO. 76 THROUGH LINE NO. 20 & SLOT NO. 77 THROUGH LINE NO. 21.
5. MAGNET TO BLOCK PHONE WITH KMK STN. CARRIED SUPERVISOR OFFICE & CONTROL. TELEPHONE ARE PROVIDED AT TOL RRI.
7. MONG HAS BEEN PROVIDED IN THE TOL CARRIED FOR CANCELLATION THE CANCEL BUTTON.
8. UNCONDITIONAL HARD RESETTING ARRANGEMENT HAS BEEN PROVIDED FOR RESETTNG OF TRACK SECTION.
9. RESETTNG OF TRACK SECTION CAN BE DONE AFTER LINE VERIFICATION AND THEN TURNING OF KEY OF CONCERNED TRACK SECTION LV BOX SIMULTANEOUSLY LOCATED AT DIFFERENT PLACES.
10. ANGLE OF CROSSING SHOWN IN LAYOUT.
11. ROUTE INITIATION INDICATIONS HAVE BEEN PROVIDED ON THE PANEL.
- i) FLASHING - ROUTE INITIATED BUT NOT YET SET.
- ii) STEADY - INITIATED ROUTE IS SET AND LOCKED.

S/L	SHUNT NO. SEC. NO.	RELEASED BY SH. SIG. AHEAD
1	5	8
2	7	8
3	8	11
4	8	12
5	8	13
6	8	60
7	62	60
8	63	60
9	64	60
10	65	60
11	66	60
12	67	60
13	68	60
14	69	60
15	70	60
16	71	60

