


[illegible]

ASPECT SEQUENCE CHART	UPLINE →
← ON LINE	
479M → S336C1 SA3266 Y-----G1 R-----Y R	477N → SA336C1 AS3261 G1-----G1 Y-----Y R

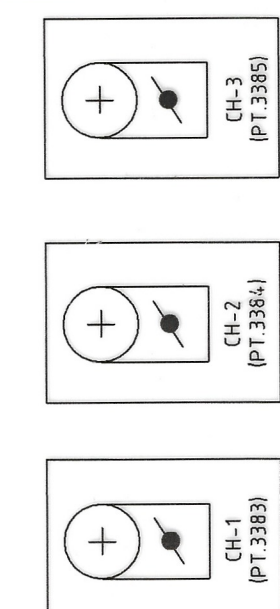

INITIATION IND (DN)
53361, C3361
3373
3375
3377

SUPREM_CNT

EGN_CNT

EWN_CNT

COZ_CNT

KEY

KEY

ONLINE

PC1 ONLINE

TRACE MK2

J1	☐
J2	☐


	IG	PNT	PWR
Q	Q	Q	Q

TE:- d d m m y y
ME:- h h m m s s

WESTRACE MK2	PRIMARY	SECONDARY
	○	○

PNT	PWR
☐	☐
☐	☐

INITIATION IND (UP)
3372
3374
SA3364
3366
3374

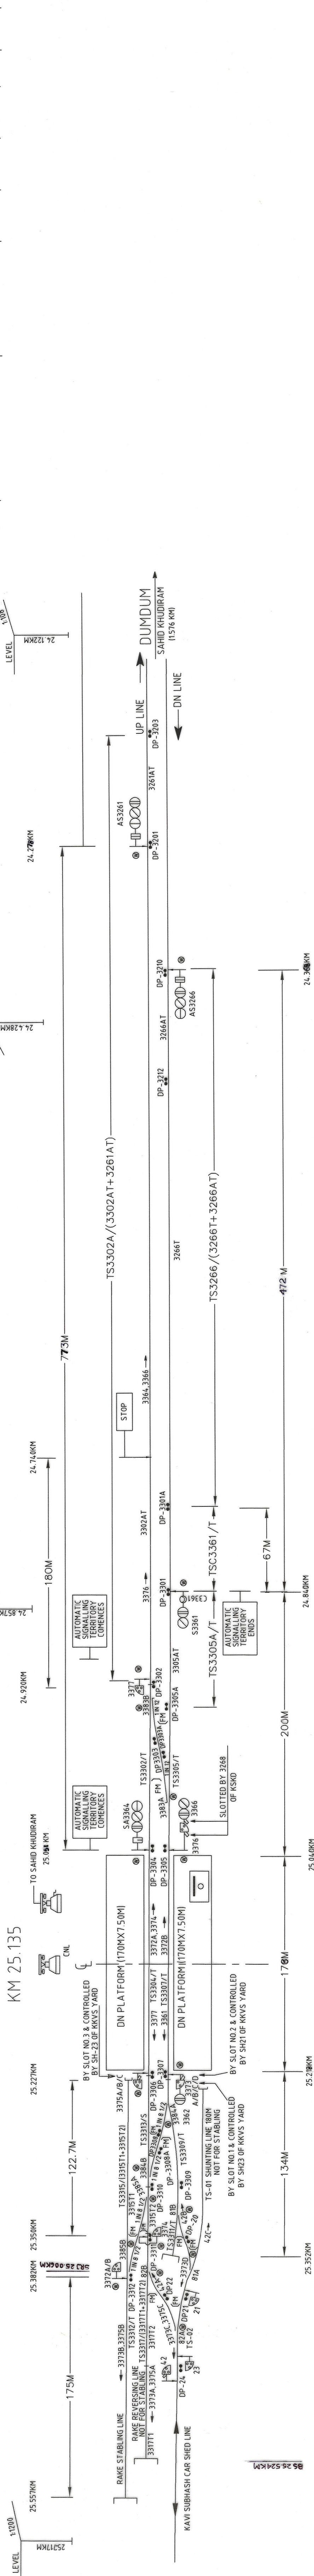KAVI SUBHASH

	S/L NO	TRACK SECTION	FROM	TO	RESETTING TYPE	PLACEMENT OF RESET BOX	INDICATION OF OCC CLEAR	COOPERATION WITH STN FOR RESETTING	DUAL DETECTED BY AFCT NO	
U	1	TS-3312	DP-3212 (INI)	DP-3212 (OUT)	CONDITIONAL HARD	KKVS	KKVS	R	G	3312T
	2	TS-3317	DP-3311	DP-3311	CONDITIONAL HARD	KKVS	KKVS	R	G	
	3	TS-3315	DP-3310	DP-3311 DP-3312	CONDITIONAL HARD	KKVS	KKVS	R	G	3317T1+3317T2
L	4	TS-3313	DP-3310	DP-3308 DP-3306	CONDITIONAL HARD	KKVS	KKVS	R	G	3315T1+3315T2
	5	TS-3304	DP-3306	DP-3304	CONDITIONAL HARD	KKVS	KKVS	R	G	3313T
	6	TS-3302	DP-3304 DP-3303A	DP-3302 DP-3302	CONDITIONAL HARD	KKVS	KKVS	R	G	3304T
N	7	TS-3302A	DP-3302	DP-3203	AUTO	KKVS	--	R	G	3302AT+3261AT
	8	TS-SUP45A (TS-3302A +TS-3261)	DP-3302	DP-3207 (PREP)	MANUAL (PREP)	KKVS	KKSD	R	G	--
	9	TS-SUP45 (TS-3261 +TS-3263)	DP-3201	DP-3211	MANUAL (PREP)	KKVS	KKSD	R	G	--

SL NO	TRACK SECTION	FROM	TO	RESETTING TYPE	PLACEMENT OF RESET BOX	INDICATION OCC CLEAR BOX	COOPERATION WITH STN FOR RESETTING	DUAL DETECTED BY AFCT NO.	
1	TS-3264	DP-3206	DP-3212	AUTO	KKVS	--	R	G	3264AT+3264T+3266AT
2	TS-3266	DP-3210	DP-3301A	AUTO	KKVS	--	R	G	3266AT+3266T
3	TS-SUP48 (TS-3264 +TS-3266)	DP-3206	DP-3301A	MANUAL (PREP)	KKVS	KKSD	R	G	KKSD
4	TS-C3361	DP-3301A	DP-3301	AUTO	KKVS	--	R	G	--
5	TS-3305A	DP-3301	DP-3305A	AUTO	KKVS	--	R	G	(C3301T)
6	TS-SUP50 (TS-3266 +TS-C3361 +TS-3305A)	DP-3210	DP-3305A	MANUAL (PREP)	KKVS	KKVS	R	G	--
7	TS-3305	DP-3305A DP-3303	DP-3305 DP-3303	CONDITIONAL HARD	KKVS	R	G	SAME STN.	(3305T)
8	TS-3307	DP-3305	DP-3307	CONDITIONAL HARD	KKVS	KKVS	R	G	(3307T)
9	TS-3309	DP-3307	DP-3309 DP-3308A	CONDITIONAL HARD	KKVS	KKVS	R	G	(3309T)
10	TS-3311	DP-3309	DP-20 (KKVS CS)	CONDITIONAL HARD	KKVS	KKVS	R	G	(3311T)

NOTE

- i) MULTI SECTION DIGITAL AXLE COUNTER IN DUAL WITH ATFC HAVE BEEN PROVIDED.
- ii) EVERY AUTOMATIC SIGNAL IS CONTROLLED BY RESPECTIVE TRACK SECTION/TRACK CIRCUIT AND ASPECT OF THE SIGNAL AREA.
- iii) EACH TRACK SECTION COMMENCES FROM THE FOOT OF THE SIGNAL AND ENDS ATLEAST 90M BEYOND THE NEXT AUTOMATIC/SEMI AUTOMATIC SIGNAL IN ADVANCE
- iv) IN THE STRAIGHT ROUTE, UNLESS OTHERWISE SPECIFIED, MULTIPLE ATFC TRACK CIRCUITS IN SERIES ARE PROVIDED IN PARALLEL WITH THOSE TRACK SECTIONS.
- v) MAGNETO TELEPHONES ARE PROVIDED AT PANEL ROOM AND THEY ARE CONNECTED WITH PANEL ROOMS OF SHAHID KHUDDAM AND KKVS RRI.
- vi) CONTROL TELEPHONES ARE PROVIDED WITH PANEL, AND SS ROOMS.
- vii) A 'STOP' BOARD IS PROVIDED ON UP LINE AT KM. 24.740 TO LIMIT SHUNTING MOVEMENT.
- viii) ISOLATION POINT 81& 82 ARE NORMALLY SET AND LOCKED IN 'NORMAL' POSITION. FOR REVERSE OPERATION OF THESE POINTS OF KKVS YARD SLOTS 11 & 13 ARE REQUIRED RESPECTIVELY FROM KKVS STATION.
- ix) SH-42A & SH-42B OF KKVS YARD ARE TO BE SLOTTED BY SLOT NO. 12 & 14. FROM KKVS STATION RESPECTIVELY.

OUT GOING SLOT	INCOMING SLOT
SLOT 11	SLOT 1
SLOT 12	SLOT 2
SLOT 13	SLOT 3
SLOT 14	SLOT 3268

INCOMING SLOT	
SLOT 1	○
SLOT 2	○
SLOT 3	○
SLOT 3268	○

No	Description	Time	Date	Status
☐	<input type="text"/>	hh:mm:ss	d/d/mm/yyyy	ACK
☐	<input type="text"/>	hh:mm:ss	d/d/mm/yyyy	ACK
☐	<input type="text"/>	hh:mm:ss	d/d/mm/yyyy	ACK
☐	<input type="text"/>	hh:mm:ss	d/d/mm/yyyy	ACK

CO SUIT SIG. PLAN NO. S.I.-0033/13

ARIHANT CON WORLD	METRO RAILWAY KOLKATA	APPROVED				CHECKED BY				ELECTRONIC INTERLOCKING STATION WORKING RULE DIAGRAM	KAVI SUBHASH (CEI)	SH.NO.1/1
		 DRAWN Minmay Biswas	 DY.COM/O&M	 DY.CSTE/	 ASSE/CON	 SSE/S/CON	 SSE/D&D	 JE/D&D	NOT TO SCALE			
												0032 75
												SHRD

10	TS-3311	DP-3309	IKKVS CSJ	CONDITIONAL HARD	IKKVS	R	Q	JANIL 31M	12/21/17
----	---------	---------	-----------	---------------------	-------	---	---	-----------	----------

VIII) SH-42A & SH-42B OF KKV5 YARD ARE TO BE SLOTTED BY SLOT NO. 12 & 14 FROM KKV5 STN. RESPECTIVELY.

IX) SIG. NO. 3366 & 3376 ARE SLOTTED BY 3268 OF KSKD.

X) AS 3266 IS CONTROLLED BY PT. NO. 3383.

XI) DUAL INDIATION OF AFTC & MSDAC HAVE BEEN PROVIDED ON VDU

☐	☐	h h m s s	d d m m y y	ACK
☐	☐	h h m s s	d d m m y y	ACK
