



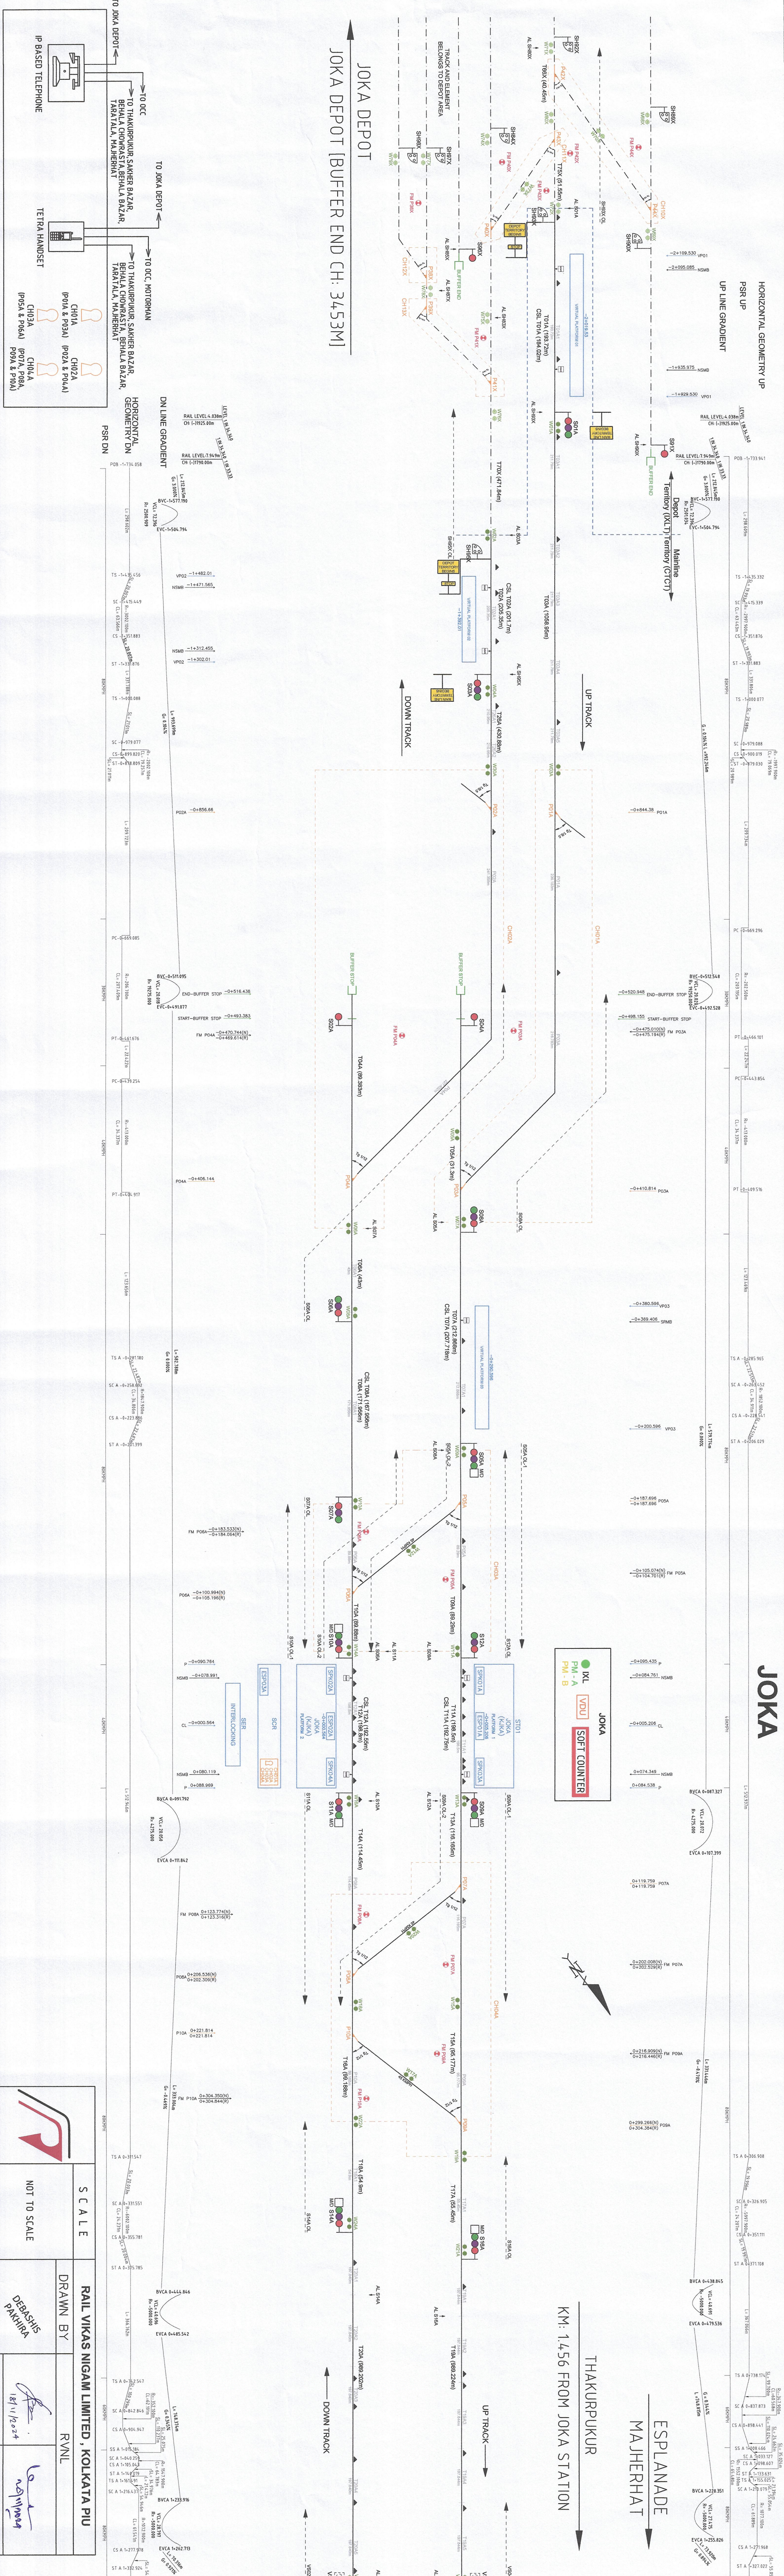

Sr. No.	Name	Change	Access Point
1	WRU0102	-1.920	Uprack
2	WRU0102	-1.660	Mainline Uprack
3	WRU0103	-1.435	Uprack
4	WRU0104	-1.180	Uprack
5	WRU0105	-0.925	Uprack
6	WRU0106	-0.668	Uprack
7	WRU0107	-0.520	Down Track
8	WRU0108	-0.350	Down Track
9	WRU0109	-0.100	Uprack
10	WRU0110	-0.097	Down Track
11	WRU0111	-0.360	Uprack
12	WRU0112	-0.660	Down Track
13	WRU0113	-0.835	Uprack
14	WRU0114	-0.110	Down Track
15	WRU0115	-0.133	Uprack
16	WRU0116	-0.153	Down Track
17	WRU0201	-0.1805	Uprack
18	WRU0203	-0.2150	Down Track
19	WRU0204	-0.2315	Uprack
20	WRU0205	-0.2515	Down Track
21	WRU0301	-0.2775	Uprack
22	WRU0302	-0.3405	Down Track
23	WRU0303	-0.3828	Uprack
24	WRU0304	-0.3540	Down Track
25	WRU0305	-0.3972	Uprack
26	WRU0306	-0.4027	Down Track
27	WRU0401	-0.4227	Uprack
28	WRU0402	-0.4475	Down Track
29	WRU0403	-0.4716	Uprack
30	WRU0404	-0.5055	Down Track
31	WRU0405	-0.5135	Uprack
32	WRU0406	-0.5362	Down Track
33	WRU0501	-0.5565	Uprack
34	WRU0502	-0.5885	Down Track
35	WRU0503	-0.6035	Uprack
36	WRU0504	-0.6243	Down Track
37	WRU0505	-0.6420	Uprack
38	WRU0601	-0.6538	Down Track
39	WRU0602	-0.6836	Uprack
40	WRU0603	-0.7045	Down Track
41	WRU0604	-0.7330	Uprack
42	WRU0605	-0.7530	Down Track
43	WRU0606	-0.7655	Uprack
44	WRU0701	-0.7845	Down Track
45	WRU0702	-0.8095	Uprack
46	WRU0703	-0.8340	Down Track
47	WRU0704	-0.8473	Uprack

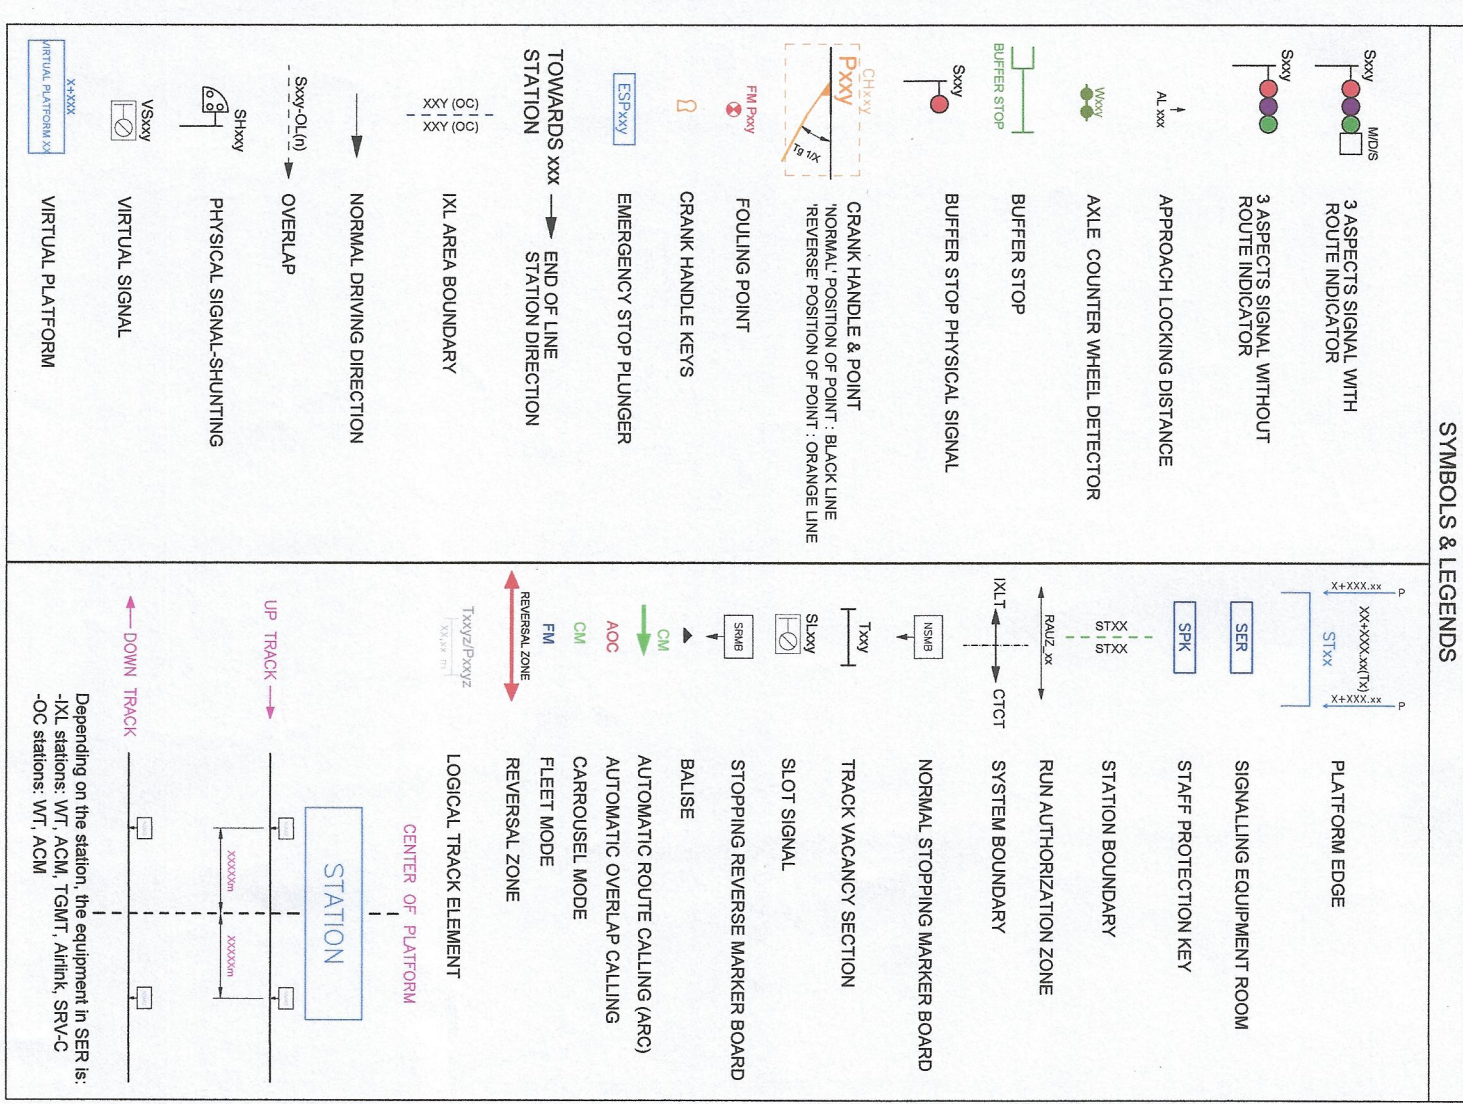


- NOTES:

- [illegible]

JOMV	GH3A	P05A, P06A	SC
	GH4A	P01A, P06A, P05A & P10A	SC
	GH1B	P01B, P02B	SC
	GH2B	P03B, P04B	SC
BEHALA CHOMRASTA	GH1C	P01C, P02C	SC
	GH2D	P01D, P02D	SC
MAHERIAT	GH1D	P01D, P02D	SC

13. Placement of Balises at correct location as per sys requirements may be ensured.

 METRO RAILWAY KOLKATA				<div> <div>CHECKED</div> <div>APPROVED</div> </div>		STATION WORKING RULE DIAGRAM FOR CBTC SYSTEM FOR JOKA STATION	DRAWN
	 22/11/24	 21/11/24	 21/11/24	 21/11/24	 20/11/24		
	SSE/DWG	SSE/S/C	ASTE/C	Dy. CSITE/C	Dy. COM/O&M		SWRD /H