


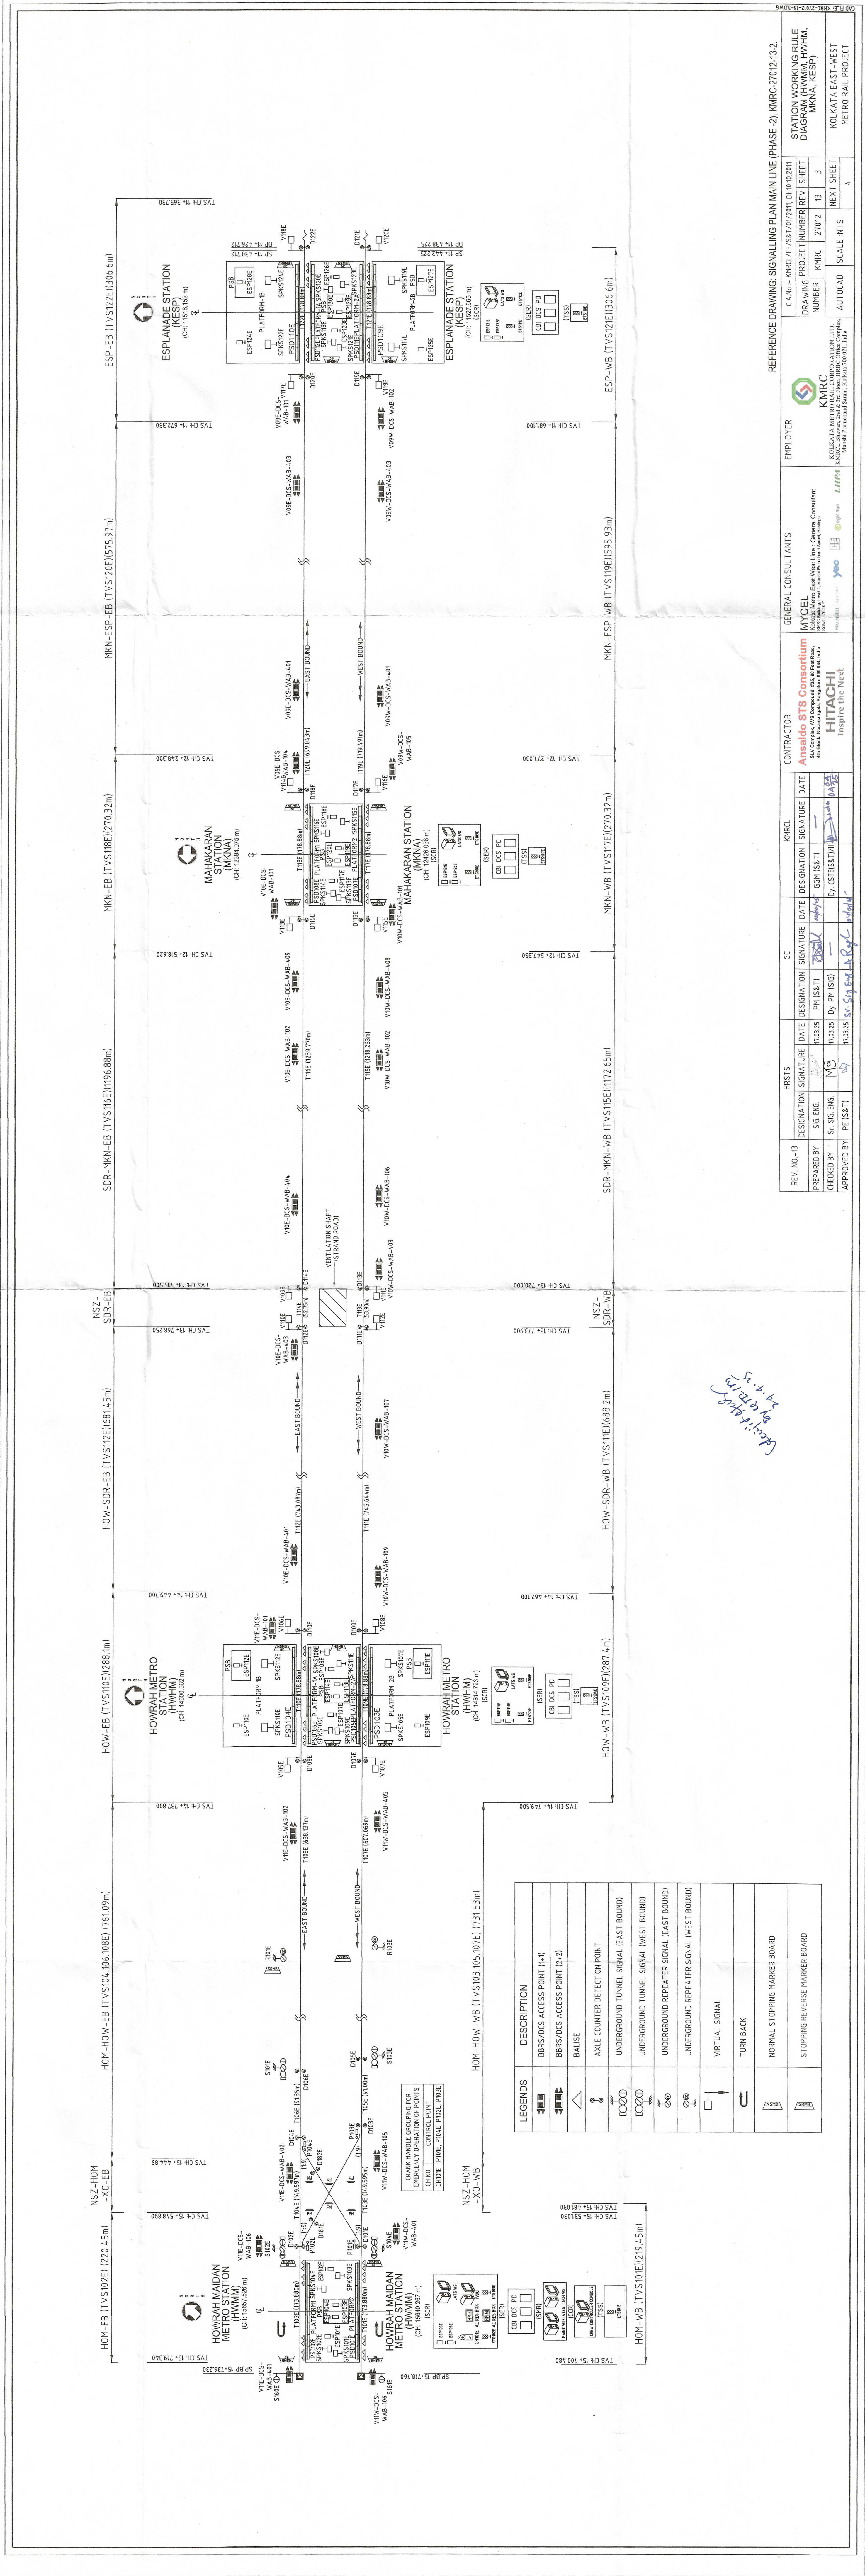

REFERENCE DRAWING: SIGNALING PLAN MAIN LINE (PHASE-2), KKRCC-27012-19-2

REV. NO. - 13	DESIGNATION	SIGNATURE	DATE	DESIGNATION	SIGNATURE	DATE	KPRCL	CONTRACTOR	GENERAL CONSULTANTS	EMPLOYER	CAD FILE
PREPARED BY	SIG. ENG.	ST. SIG. ENG.	M3	PM (S&T)	PM (S&T)	17/03/25		Ansaldo STS Consortium	MYCEL	KKRCC	C:\KRCC\27012-19-2\27012-19-2.dwg
CHECKED BY	PE (S&T)	PE (S&T)	17/03/25	DY. PM (SIG)	DY. PM (SIG)	17/03/25		HITACHI	MYCEL	KKRCC	
APPROVED BY	PE (S&T)	PE (S&T)	17/03/25	DY. PM (SIG)	DY. PM (SIG)	17/03/25		HITACHI	MYCEL	KKRCC	

LEGENDS	DESCRIPTION
	BBRS/DCS ACCESS POINT (1-1)
	BBRS/DCS ACCESS POINT (2-2)
	BALISE
	AXLE COUNTER DETECTION POINT
	UNDERGROUND TUNNEL SIGNAL (EAST BOUND)
	UNDERGROUND TUNNEL SIGNAL (WEST BOUND)
	UNDERGROUND REPEATER SIGNAL (EAST BOUND)
	UNDERGROUND REPEATER SIGNAL (WEST BOUND)
	VIRTUAL SIGNAL
	TURN BACK
	NORMAL STOPPING MARKER BOARD
	STOPPING REVERSE MARKER BOARD