
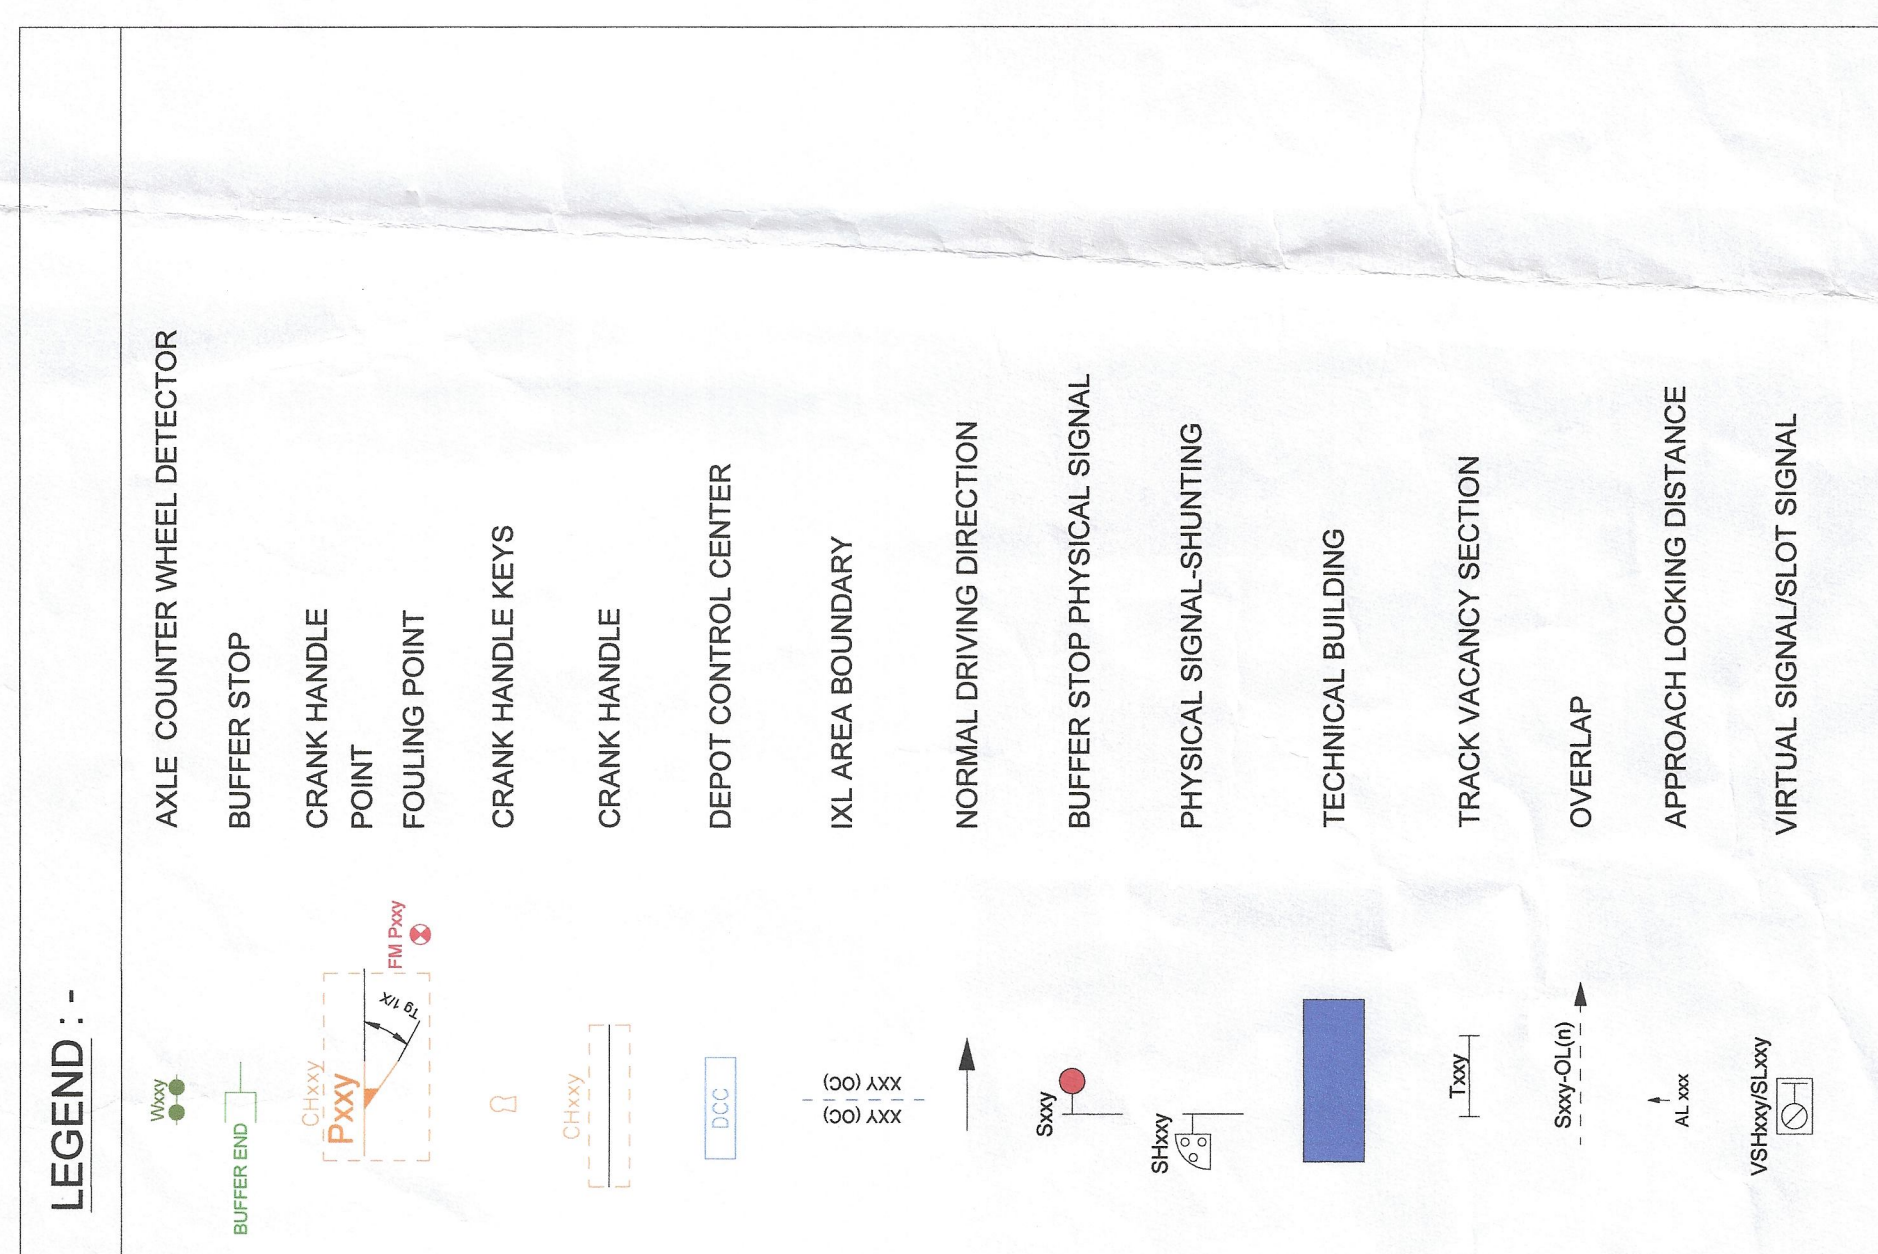
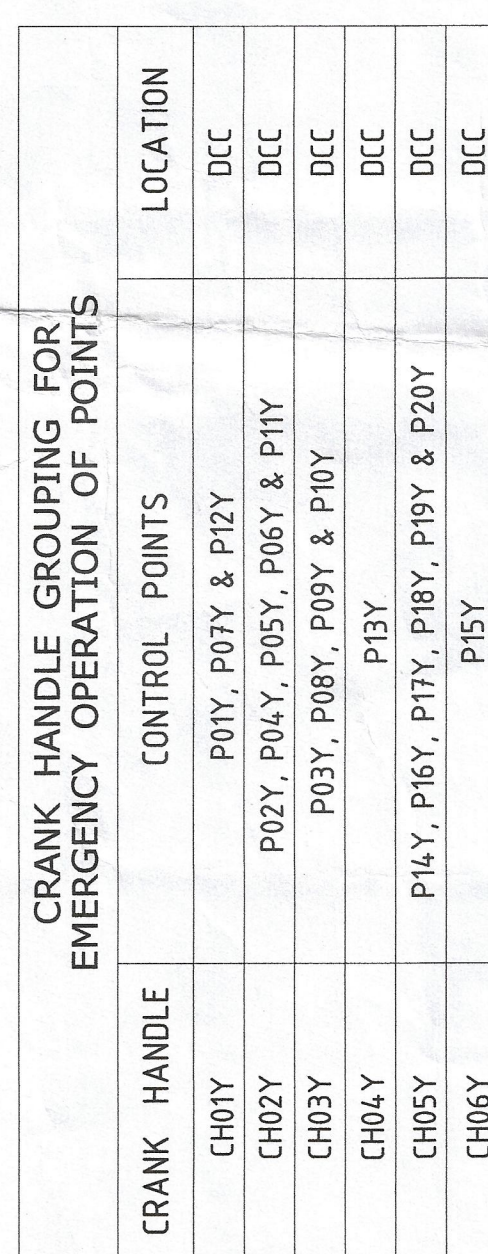
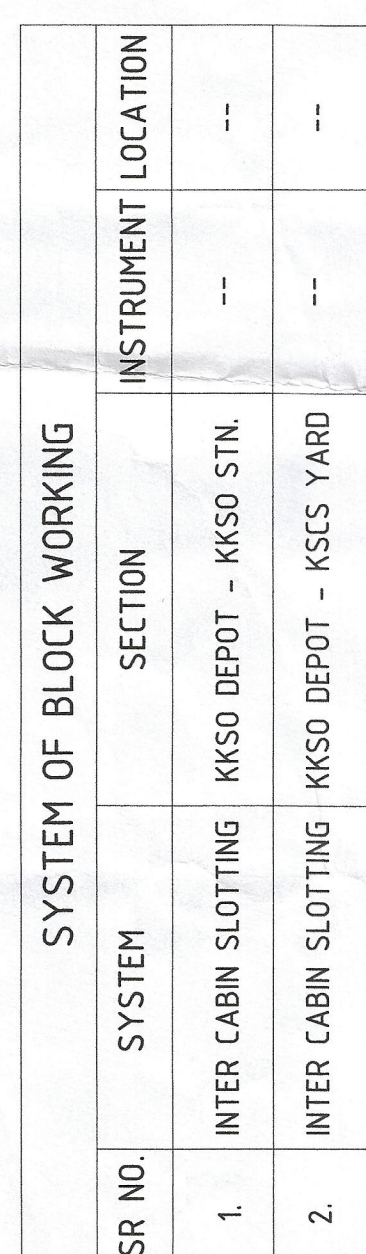
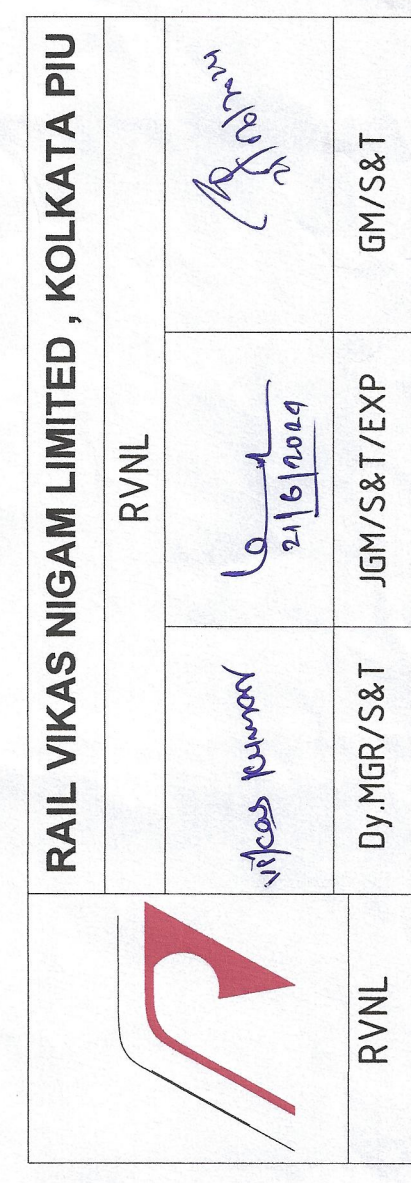
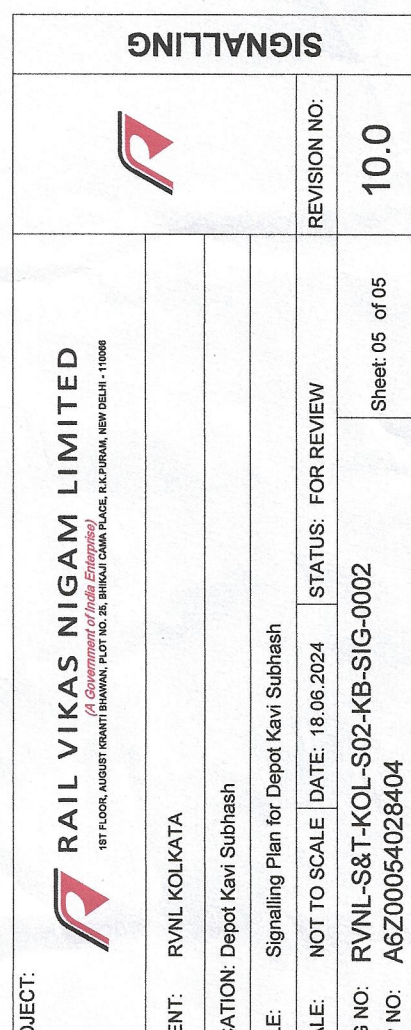
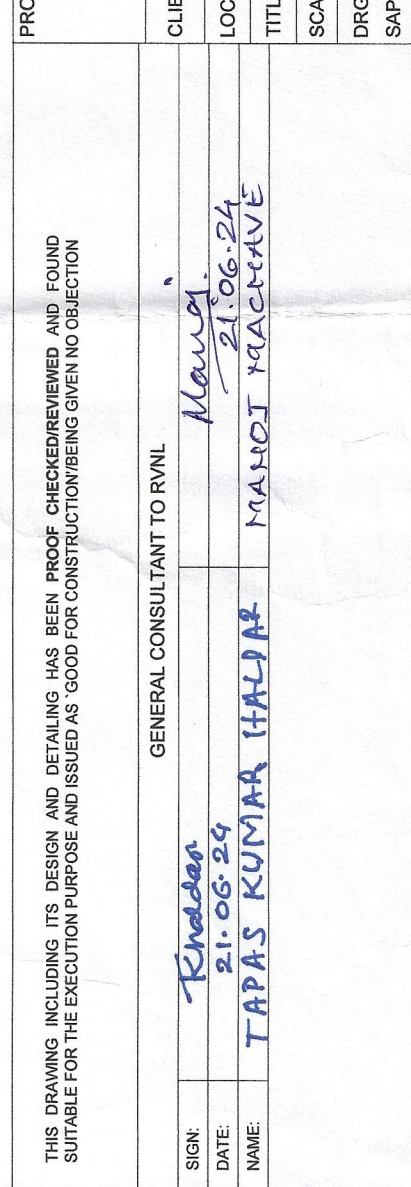


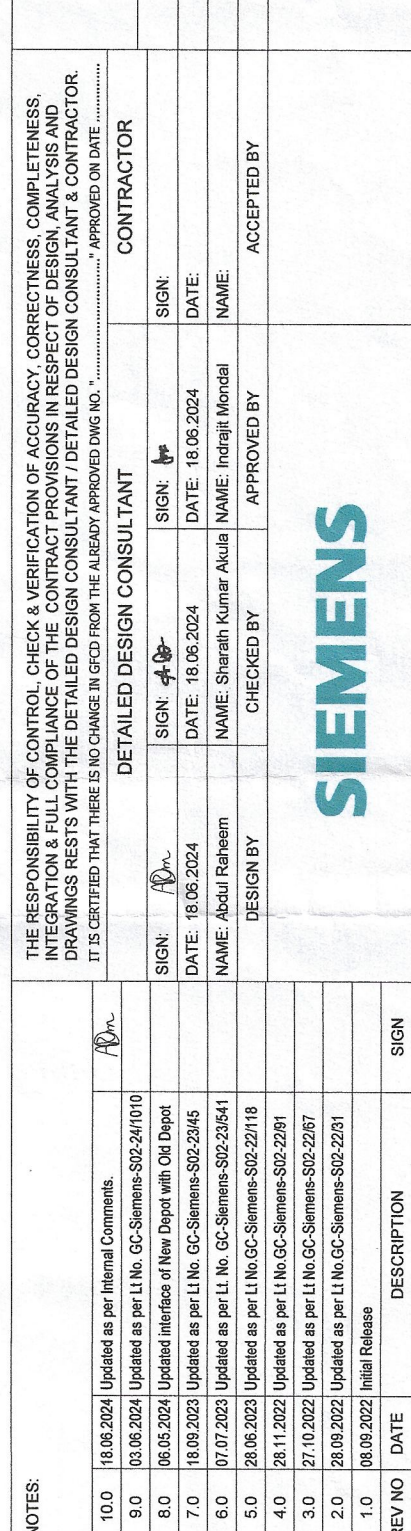

Sri No.	Lists of all Routes	
	Start	End Remarks
1	S007Y	SH17Y
2	S008Y	S008A
3	S009Y	SH17Y
4	S009Y	SH17Y
5	S010Y	S008A
6	S010Y	SH17Y
7	S011Y	SH18Y
8	S011Y	SH17Y
9	S011Y	SH17Y
10	S011Y	S008A
11	S012Y	SH18Y
12	S012Y	SH18Y
13	S012Y	SH18Y
14	S013Y	SH18Y
15	S013Y	SH18Y
16	S020Y	SH18Y
17	S020Y	SH18Y
18	S044Y	SH18Y
19	S044Y	SH18Y
CRANK HANDLE GROUPING FOR EMERGENCY OPERATION OF POINTS			
CRANK	HANDLE	CONTROL POINTS	LOCATION

SYSTEM OF BLOCK WORKING			
SER NO.	SYSTEM	SECTION	INSTRUMENT LOCATION
1.	INTER CABIN SLOTTING	KKSO DEPOT - KKSO STN.	---
2.	INTER CABIN SLOTTING	KKSO DEPOT - KSCS YARD	---

	RVNL	Dy. MGR/S&T JGM/S&T/EXP GM/S&T



LEGEND :-

- AXLE COUNTER WHEEL DETECTOR
- BUFFER STOP
- CRANK HANDLE
- FOULING POINT
- CRANK HANDLE KEYS





